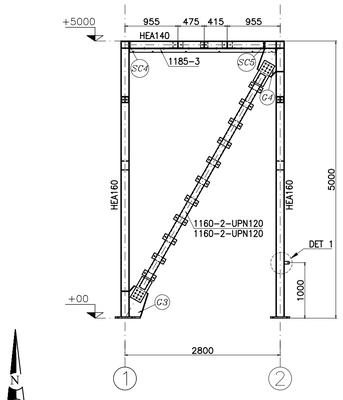

GRID ℄ A&C

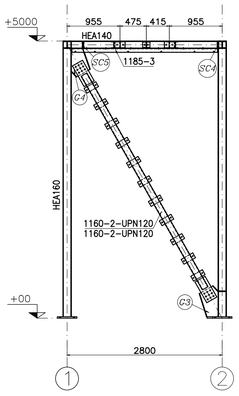

GRID ℄ B

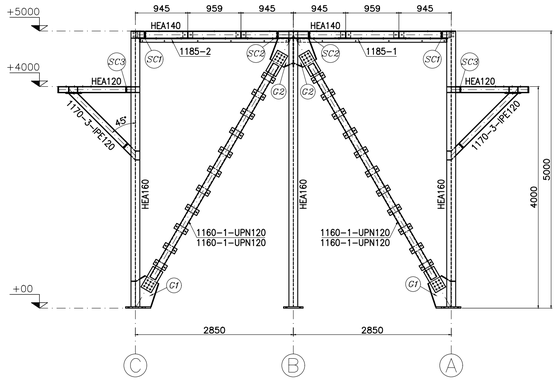

GRID ℄ 1&2

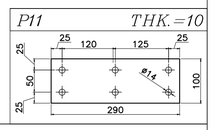

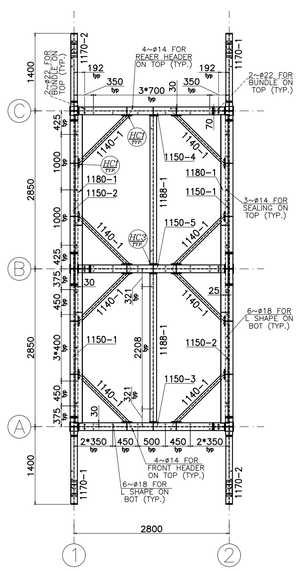

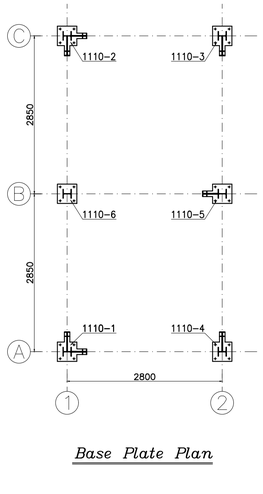

Base Plate Plan

PLAN VIEW

SC1

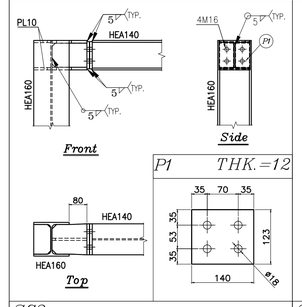

SC2

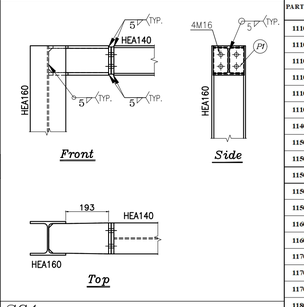

SC3

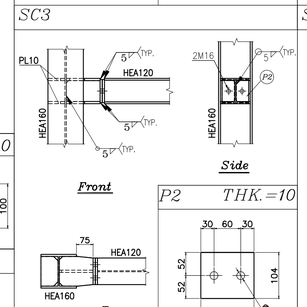

SC4

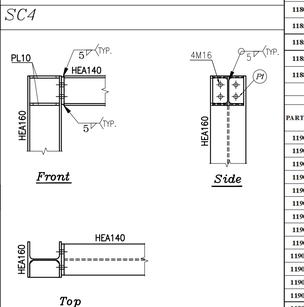

SC4

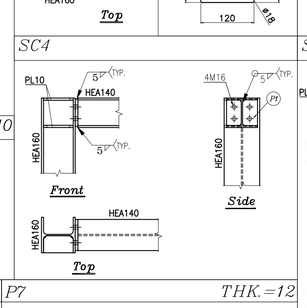

SC5

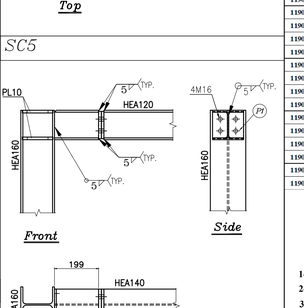

HC1

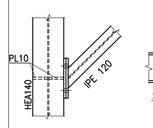

HC3

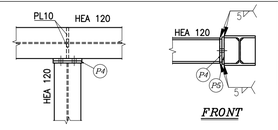

P3 THK.=10

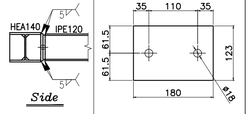

P4 THK.=10

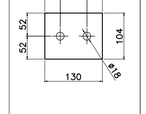

BASE PLATE 1

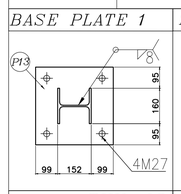

BASE PLATE 2

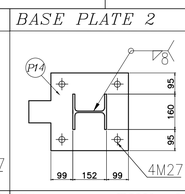

BASE PLATE 3

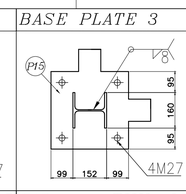

P7 THK.=12

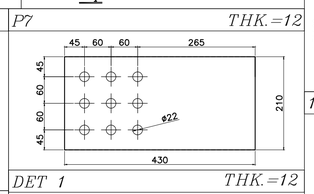

P13 THK.=25

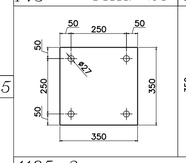

P14 THK.=25

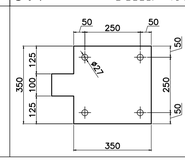

P15 THK.=25

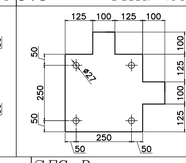

DET 1 THK.=12

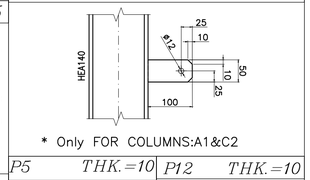

* Only FOR COLUMNS:A1&C2

1185-3

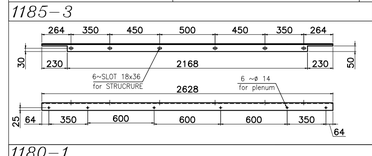

SEC D

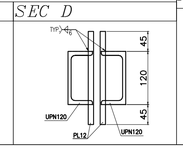

P5 THK.=10

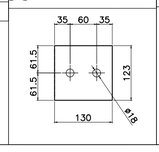

P12 THK.=10

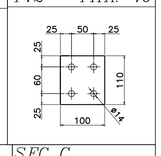

1180-1

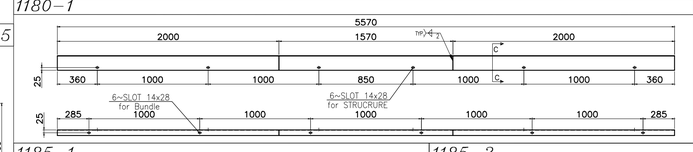

SEC C

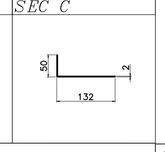

1185-1

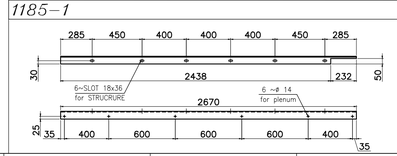

1185-2

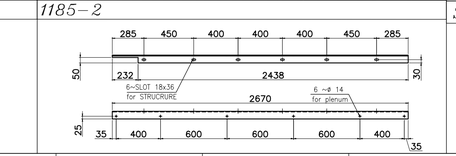

1170-1, 1170-2

SEC B

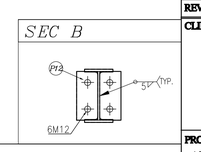

SEC A

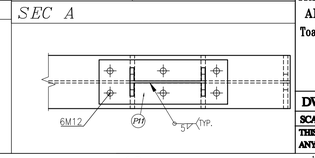

G1

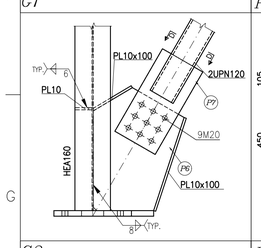

P6 THK.=15

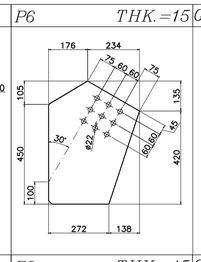

G2

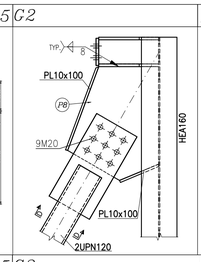

P8 THK.=15

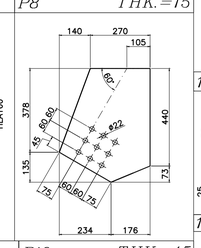

G3

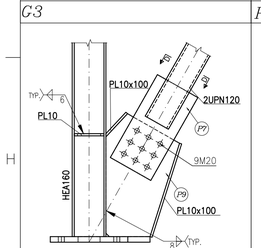

P9 THK.=15

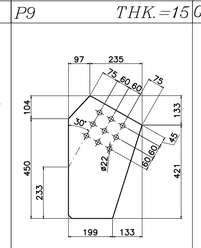

G2

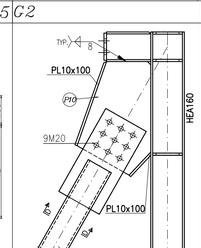

P10 THK.=15

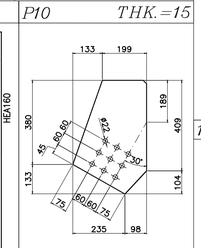

TOTAL UNITS =2									
PART LIST FOR 1 UNIT									
PART NO.	DESCRIPTION	PROFILE	DIMENTION DIA (mm)	LENGTH (mm)	WIDTH (mm)	THK (mm)	MATERIAL	QTY.	UNIT WEIGHT (kg)	TOTAL WEIGHT (kg)	REV.
1110-1	COLUMN ASS.	HEA160		5000	-	-	ST-37(PAINTED.)	1	247.3	247.3	
1110-2	COLUMN ASS.	HEA160		5000	-	-	ST-37(PAINTED.)	1	246.8	246.8	
1110-3	COLUMN ASS.	HEA160		5000	-	-	ST-37(PAINTED.)	1	251.8	251.8	
1110-4	COLUMN ASS.	HEA160		5000	-	-	ST-37(PAINTED.)	1	250.5	250.5	
1110-5	COLUMN ASS.	HEA160		5000	-	-	ST-37(PAINTED.)	1	271.4	271.4	
1110-6	COLUMN ASS.	HEA160		5000	-	-	ST-37(PAINTED.)	1	269.6	269.6	
1140-1	HORIZENTAL BRACING ASS.	IPE120		1358	-	-	ST-37(PAINTED.)	8	16.4	131.2	
1150-1	BEAM ASS.	HEA140		2393	-	-	ST-37(PAINTED.)	2	67.5	135	
1150-2	BEAM ASS.	HEA140		2393	-	-	ST-37(PAINTED.)	2	67.5	135	
1150-3	BEAM ASS.	HEA140		2437	-	-	ST-37(PAINTED.)	1	71.1	71.1	
1150-4	BEAM ASS.	HEA140		2437	-	-	ST-37(PAINTED.)	1	71.1	71.1	
1150-5	BEAM ASS.	HEA140		2437	-	-	ST-37(PAINTED.)	1	75.8	75.8	
1160-1	BRACING ASS.	UPN120		4934	-	-	ST-37(PAINTED.)	8	97.2	777.6	
1160-2	BRACING ASS.	UPN120		4914	-	-	ST-37(PAINTED.)	6	96.9	581.4	
1170-1	WALKWAY SUPPORT ASS.	HEA120		1235	-	-	ST-37(PAINTED.)	2	27.9	55.8	
1170-2	WALKWAY SUPPORT ASS.	HEA120		1235	-	-	ST-37(PAINTED.)	2	27.9	55.8	
1170-3	WALKWAY SUPPORT ASS.	IPE120		1439	-	-	ST-37(PAINTED.)	4	17.5	70	
1180-1	SEALING ASS.	PLATE		5570	182	2	ST-37(PAINTED.)	2	15.7	31.4	
1185-1	L SHAPE PLENUM	L70*7		2670	-	-	ST-37(PAINTED.)	2	19.7	39.4	
1185-2	L SHAPE PLENUM	L70*7		2670	-	-	ST-37(PAINTED.)	2	19.7	39.4	
1185-3	L SHAPE PLENUM	L70*7		2628	-	-	ST-37(PAINTED.)	4	19.4	77.6	
1188-1	TIE ROD BEAM ASS.	HEA120		2690	-	-	ST-37(PAINTED.)	2	55.2	110.4	
							TOTAL WEIGTH (kg)			3995.4	

LIST OF BOLTS & NUTS & WASHERS FOR 1 UNIT										
PART NO.	DESCRIPTION	PROFILE	DIMENTION DIA (mm)	LENGTH (mm)	WIDTH (mm)	THK (mm)	MATERIAL	QTY.	UNIT WEIGHT (kg)	TOTAL WEIGHT (kg)	REV.
1190-1	for BEAM ASS.	-	M16	50	-	-	DIN 933-8.8 (DACROMET.)	56	-	-	
1190-2		-	M16		-	-	DIN 934-8 (DACROMET.)	56	-	-	
1190-3		-	A17		-	-	DIN 125A-ST (DACROMET.)	112	-	-	
1190-4	for BRACING ASS.		M20	70			DIN 933-8.8 (DACROMET.)	126			
1190-5			M20				DIN 934-8 (DACROMET.)	126			
1190-6			A21				DIN 125A-ST (DACROMET.)	252			
1190-7		-	M16	45	-	-	DIN 933-8.8 (DACROMET.)	154	-	-	
1190-8		-	M16		-	-	DIN 934-8 (DACROMET.)	154	-	-	
1190-9		-	A17		-	-	DIN 125A-ST (DACROMET.)	308	-	-	
1190-10	for HORIZENTAL BRACING ASS.	-	M16	45	-	-	DIN 933-8.8 (DACROMET.)	32	-	-	
1190-11		-	M16		-	-	DIN 934-8 (DACROMET.)	32	-	-	
1190-12		-	A17		-	-	DIN 125A-ST (DACROMET.)	64	-	-	
1190-13	for WALKWAY SUPPORT ASS.	-	M16	45	-	-	DIN 933-8.8 (DACROMET.)	8	-	-	
1190-14		-	M16		-	-	DIN 934-8 (DACROMET.)	8	-	-	
1190-15		-	A17		-	-	DIN 125A-ST (DACROMET.)	16	-	-	
1190-16		-	M12	40	-	-	DIN 933-8.8 (DACROMET.)	40	-	-	
1190-17		-	M12		-	-	DIN 934-8 (DACROMET.)	40	-	-	
1190-18		-	A13		-	-	DIN 125A-ST (DACROMET.)	80	-	-	
1190-19	for TIE ROD BEAM ASS.	-	M16	45	-	-	DIN 933-8.8 (DACROMET.)	8	-	-	
1190-20		-	M16		-	-	DIN 934-8 (DACROMET.)	8	-	-	
1190-21		-	A17		-	-	DIN 125A-ST (DACROMET.)	16	-	-	
1190-22	for L SHAPE PLENUM ASS.	-	M16	45	-	-	DIN 933-8.8 (DACROMET.)	48	-	-	
1190-23		-	M16		-	-	DIN 934-8 (DACROMET.)	48	-	-	
1190-24		-	A17		-	-	DIN 125A-ST (DACROMET.)	96	-	-	
1190-25	for SEALINGASS.	-	M12	30	-	-	DIN 933-8.8 (DACROMET.)	12	-	-	
1190-26		-	M12		-	-	DIN 934-8 (DACROMET.)	12	-	-	
1190-27		-	A13		-	-	DIN 125A-ST (DACROMET.)	24	-	-	

NOTES:

1- ALL DIMENSIONS ARE IN MILLIMETER .

2-ALL PARTS SHALL PAINTED ACCORDING TO EI027-DMF-VD-QC-PRO-024

3- BOLTS & NUTS & WASHERS SHALL BE HOT DIP DACROMETE IN ACCORDANCE WITH ASTM - A153 OR EN ISO 1461

4- WELD: CONTINUOUS WELD.
MIN. HEIGHT OF FILLET WELD =0.7 x MIN. THK.
< MAX. THK. , IF MAX.THK.< 7mm
≤ MAX. THK.-1.5 , IF MAX.THK.> 7mm

TOLERANCES					
THE FOLLOWING VALUES ARE APPLICABLE TO THE DIMENSIONS THAT ARE NOT PROVIDED WITH TOLERANCES ON DRAWING					
NOMINAL DIMENSIONS PER MILLIMETER STEPS	0 200	201 800	801 2000	2001 5000	5001 & +
TOLERANCES ±	2	3	5	6	7
TOLERANCE ON CENTER DISTANCES ± 1.5					
THE TOLERANCES SHOWN HERE ARE NOT CUMULATIVE					

General Arrangement Drawing	1158-A01-1000-00	EI027-DMF-VD-ME-DWG-003
Bundle Frame Drawing	1158-A01-2400-00	EI027-DMF-VD-ME-DWG-007
Plenum Drawing	1158-A01-5110-00	EI027-DMF-VD-ME-DWG-011
Header Walkway Drawing	1158-A01-1200-00	EI027-DMF-VD-ST-DWG-014
Ladder Drawing	1158-A01-1520-00	EI027-DMF-VD-ST-DWG-015

REV	DATE	DESCRIPTION	DRAWN BY	CHECKED BY	APPROVED BY	FINAL APPROVED BY
R0	09/16/2024	ISSUED FOR APPROVAL	J.M.	J.B.L	J.B.L	A.GHZ

CLIENT:

ENER TEKNOLOJI

CONTRACTOR:

PROJECT :

AIR COOLER FOR

Toase-ehe Park Sanati Gohar Ofogh Petrochemical Co.

Steel Structure Drawing

1158-A01-1100-00

Damafin thermal technology

DWG. NO.	EI027-DMF-VD-ST-DWG-013	
SCALE : N.T.S.	SIZE : A1	REV. : R0

THIS DOCUMENT OF A CONFIDENTIAL NATURE IS THE PROPERTY OF DAMAFIN AND SHALL NOT BE REPRODUCED IN ANY MANNER, NOR USED FOR ANY PURPOSE WHAT SO EVER, EXCEPT BY WRITTEN PERMISSION OF DAMAFIN.